* NOTE:

* ALL EXTERNAL JOINTS TO BE SEALED WITH "MASTIC" SEALANT

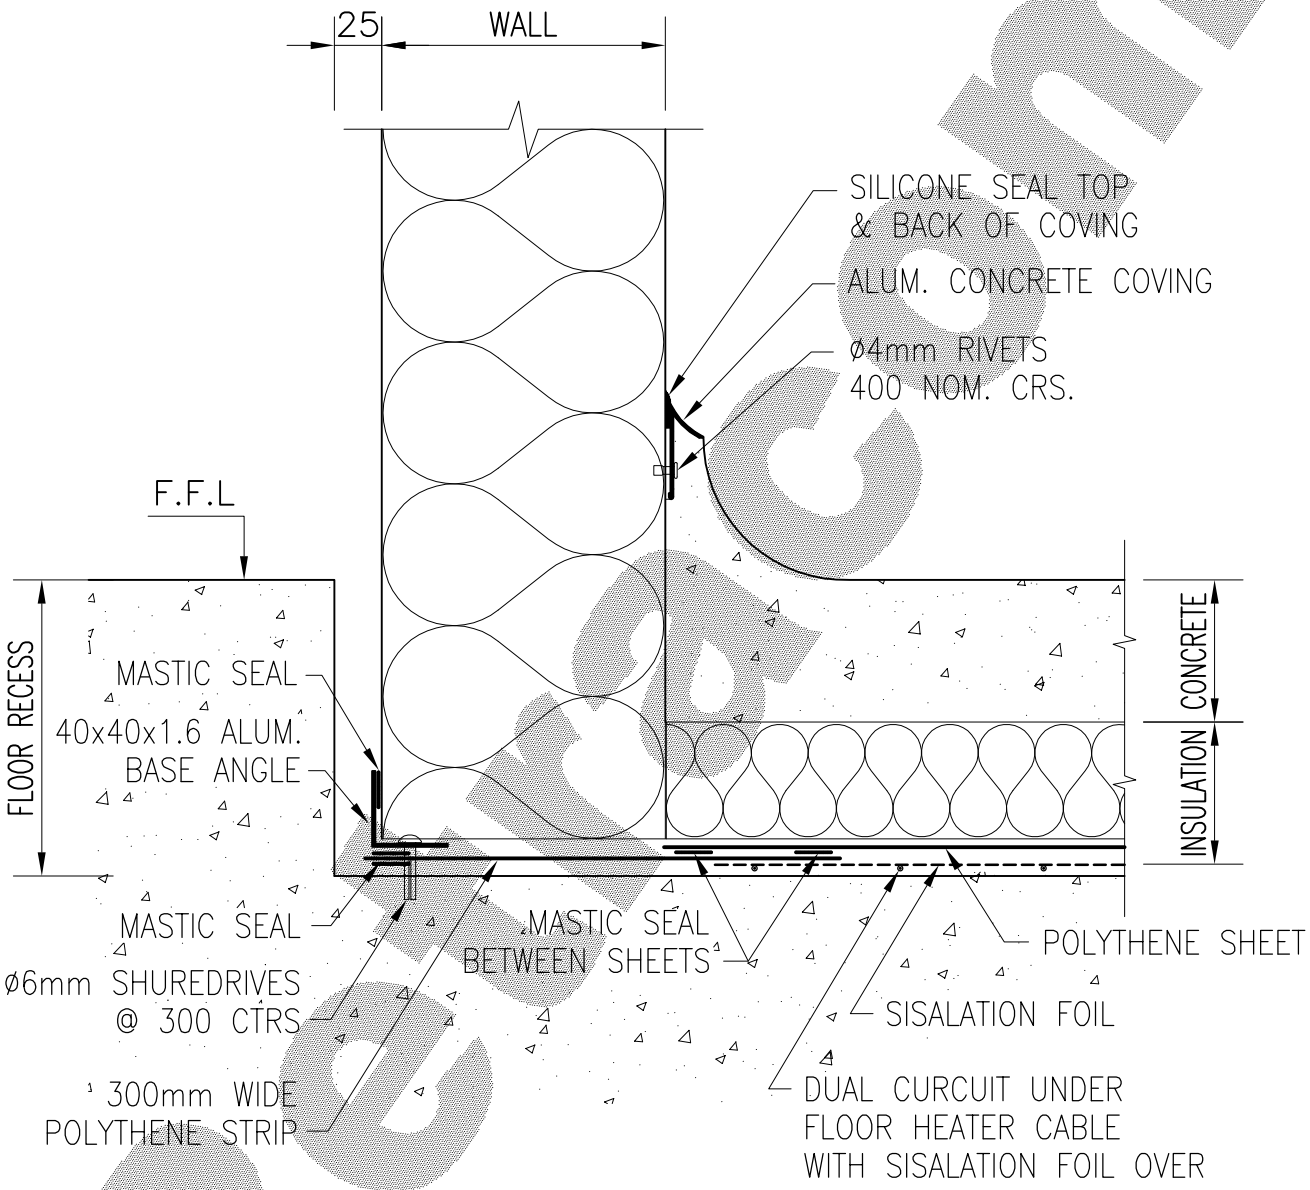

SECTIONAL VIEW

* SITE NOTE:– ALUM. CONCRETE COVING POSITION ADVISED ON SITE

* NOTE:– SLAB RECESS SHOULD BE STEEL TROWEL SMOOTH & LEVEL TO WITHIN 3mm IN 3000mm.

* NOTE: * DIMENSIONS ARE IN "mm" * DO NOT SCALE

Retracom Manufacturing

60 Magnesium Drive
Crestmead, QLD. 4132
Telephone: (07) 3803 4733
Facsimile: (07) 3803 4711
Email: sales@retracom.com.au

COPYRIGHT ©

Title: **WALL TO FLOOR INSITU FLOOR RECESSED – HEATED**			
For: **FREEZER ROOMS** ...		Job No.: ...	
Date Drawn: FEB. 2003	By: T.S.	Dwg. No.: **PA-06-008-01**	Revision: "D"
Scale: N.T.S. (4a4)	Sheet A4	Sheet 1 of 1	FEB 2010

Retracom